Donald Russell
Scotland's Finest Butcher

Morrison Construction

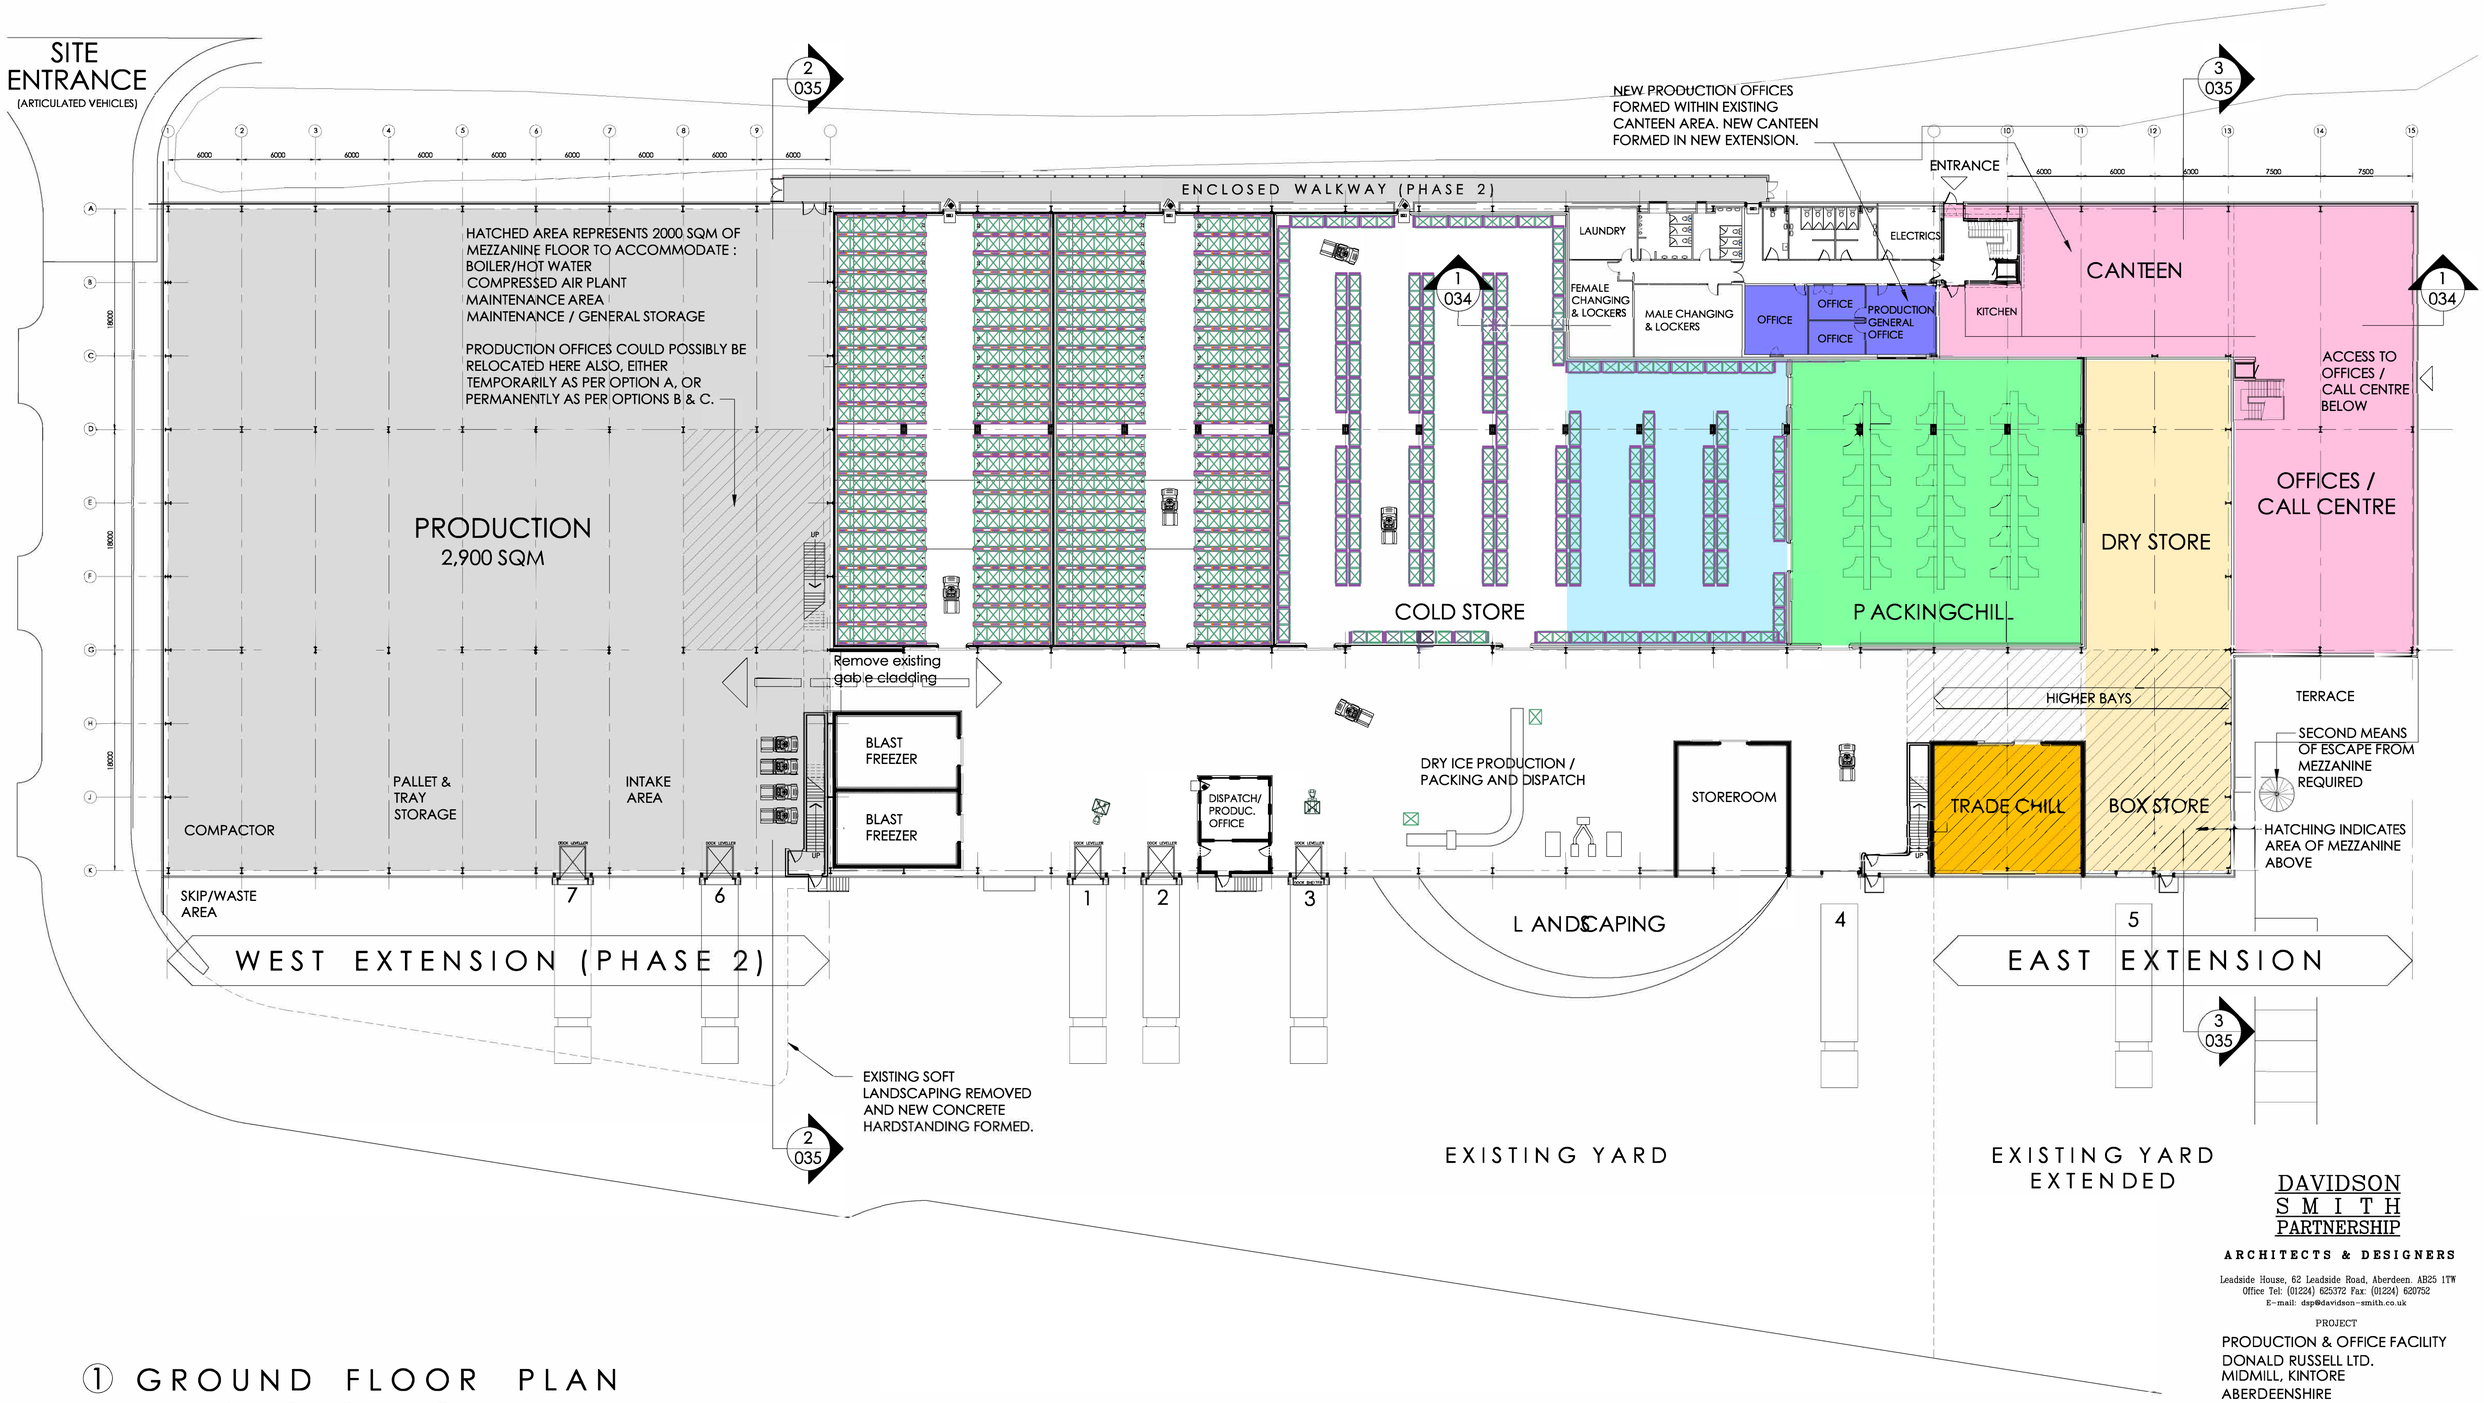

① GROUND FLOOR PLAN
PHASE 3, OPTION A
1:250

DAVIDSON SMITH PARTNERSHIP
ARCHITECTS & DESIGNERS
Leadside House, 62 Leadside Road, Aberdeen. AB25 1TW
Office Tel: (01224) 625372 Fax: (01224) 620752
E-mail: dsp@davidson-smith.co.uk

PROJECT
PRODUCTION & OFFICE FACILITY
DONALD RUSSELL LTD.
MIDMILL, KINTORE
ABERDEENSHIRE

DRAWING
PHASE 3 - OPTION A
OVERALL GROUND FLOOR PLAN

SCALE	DATE
1.250 @ A1	JAN 2016

DRAWING NO
1534 . SK . 033

Davidson Smith Partnership is the trading name of Davidson Smith Partnership LLP, a Limited Liability Partnership registered in Scotland (number SO 302859) having its registered office at the address above.