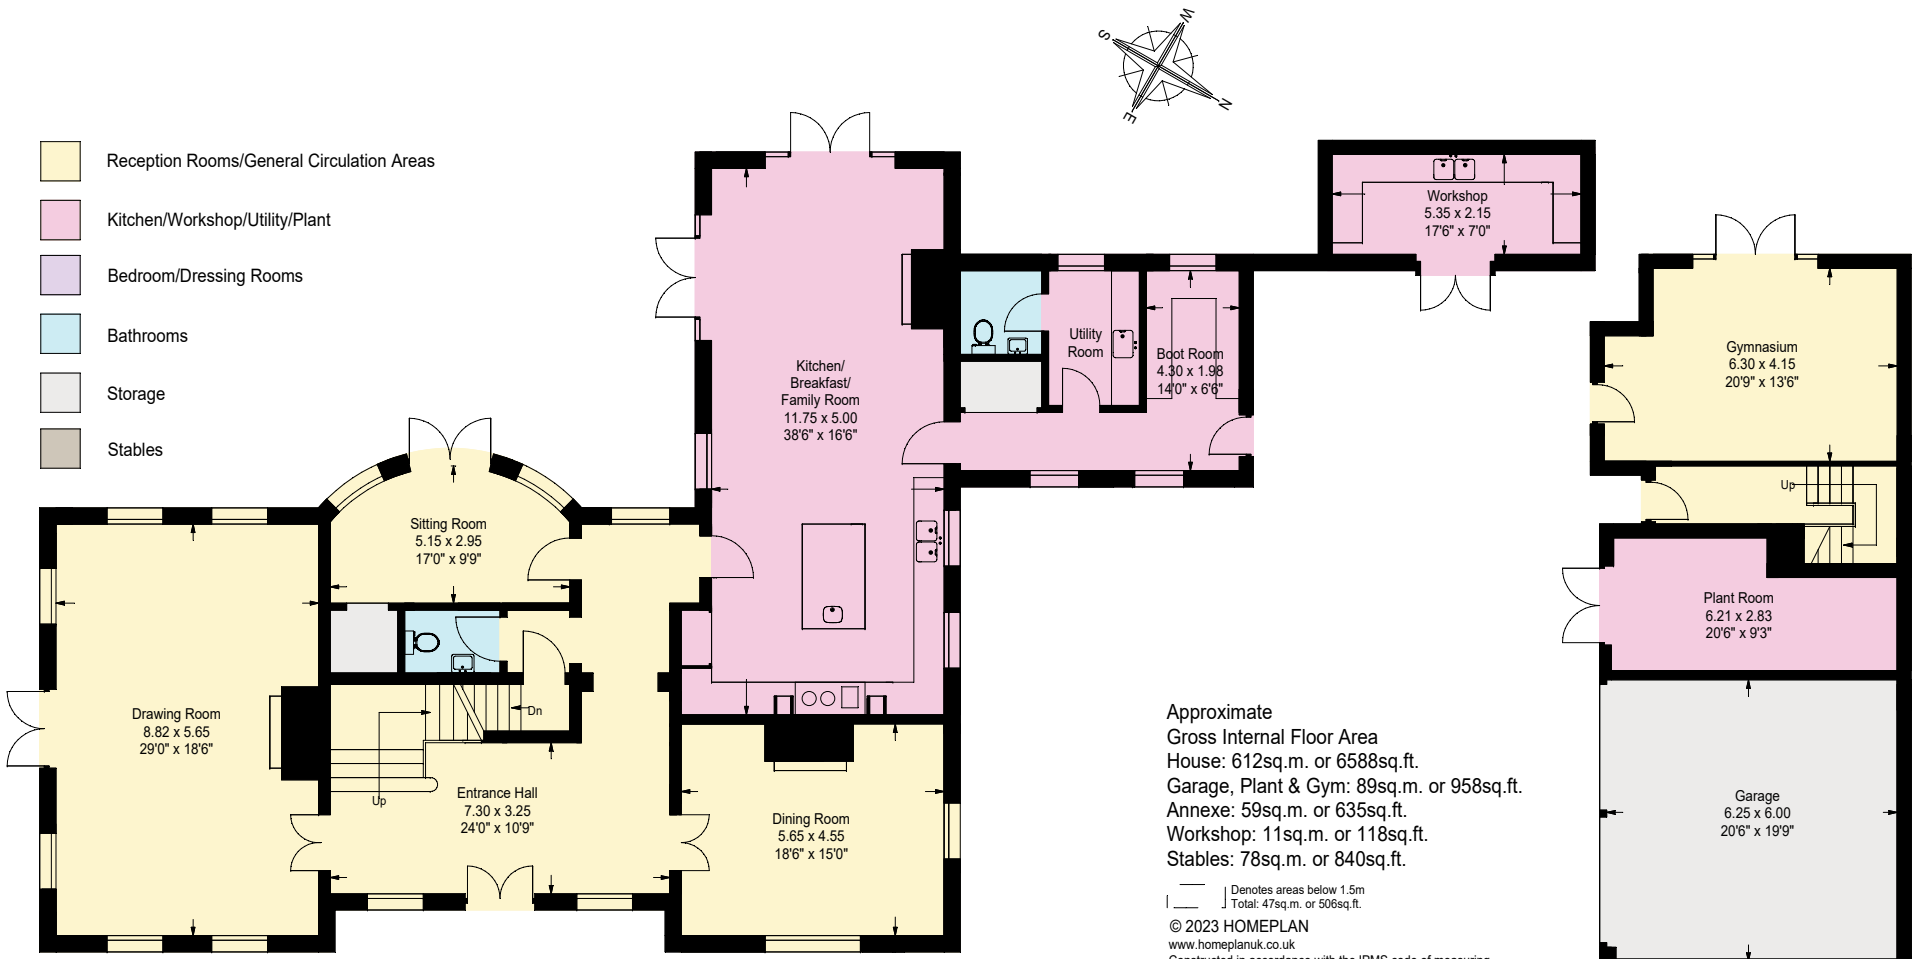

Ground Floor

Garage Plant & Gym

Approximate
Gross Internal Floor Area
House: 612sq.m. or 6588sq.ft.
Garage, Plant & Gym: 89sq.m. or 958sq.ft.
Annexe: 59sq.m. or 635sq.ft.
Workshop: 11sq.m. or 118sq.ft.
Stables: 78sq.m. or 840sq.ft.

Denotes areas below 1.5m
Total: 47sq.m. or 506sq.ft.

© 2023 HOMEPLAN
www.homeplanuk.co.uk
Constructed in accordance with the IPMS code of measuring practice, this plan is for layout guidance only. It is not to scale, unless specified. Please check all dimensions & shapes before making any decisions reliant upon them.

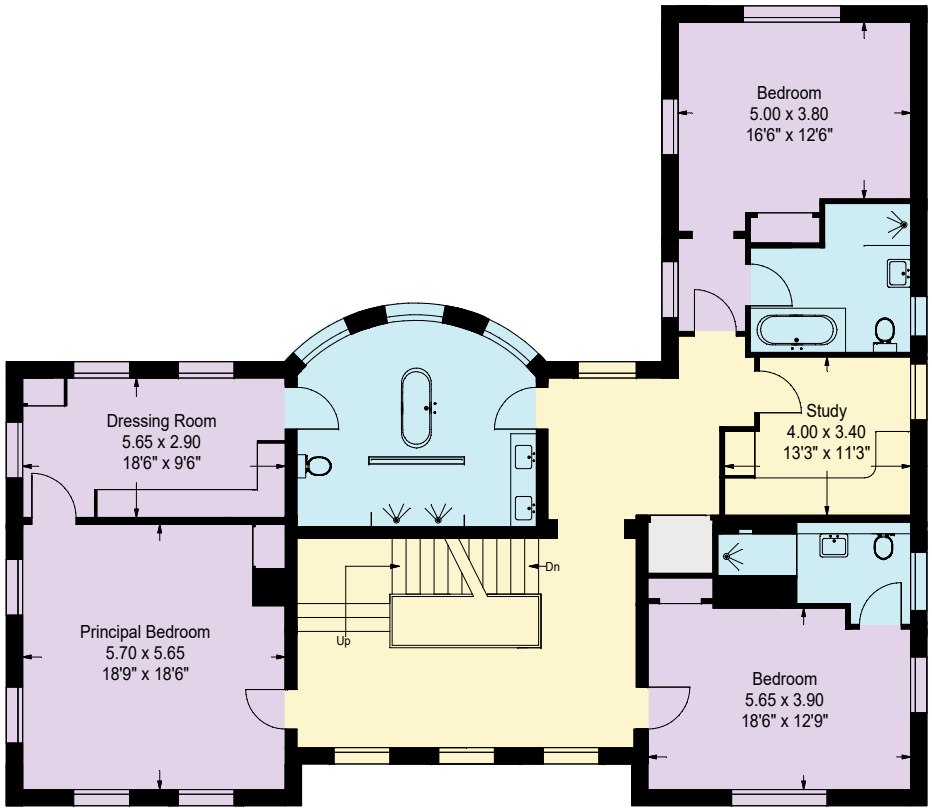

First Floor

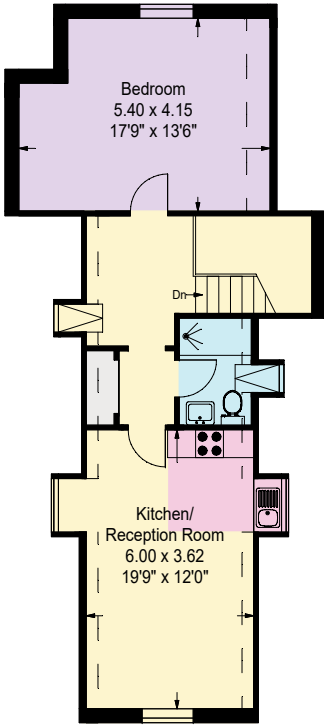

First Floor (Annexe)

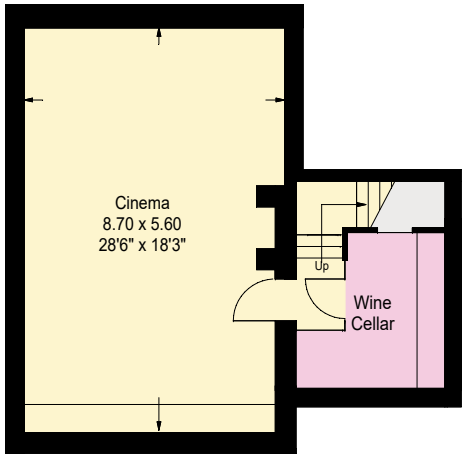

Basement

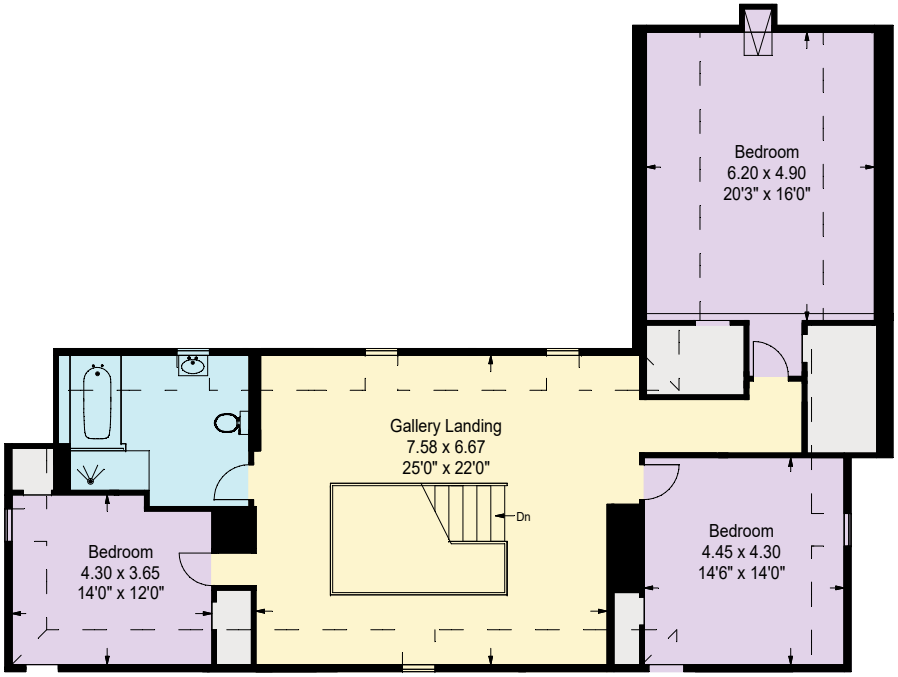

Second Floor

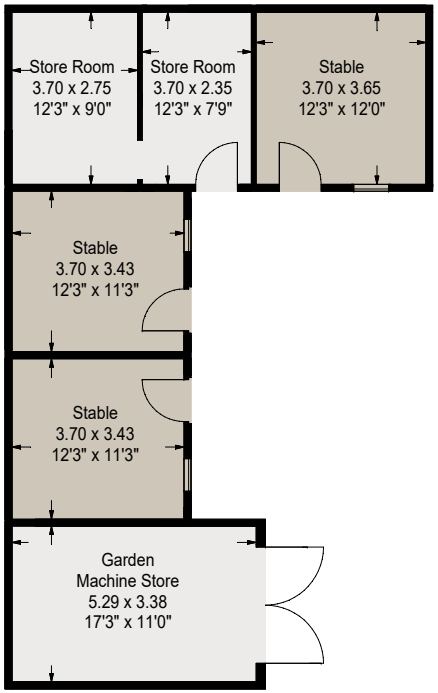

Stables