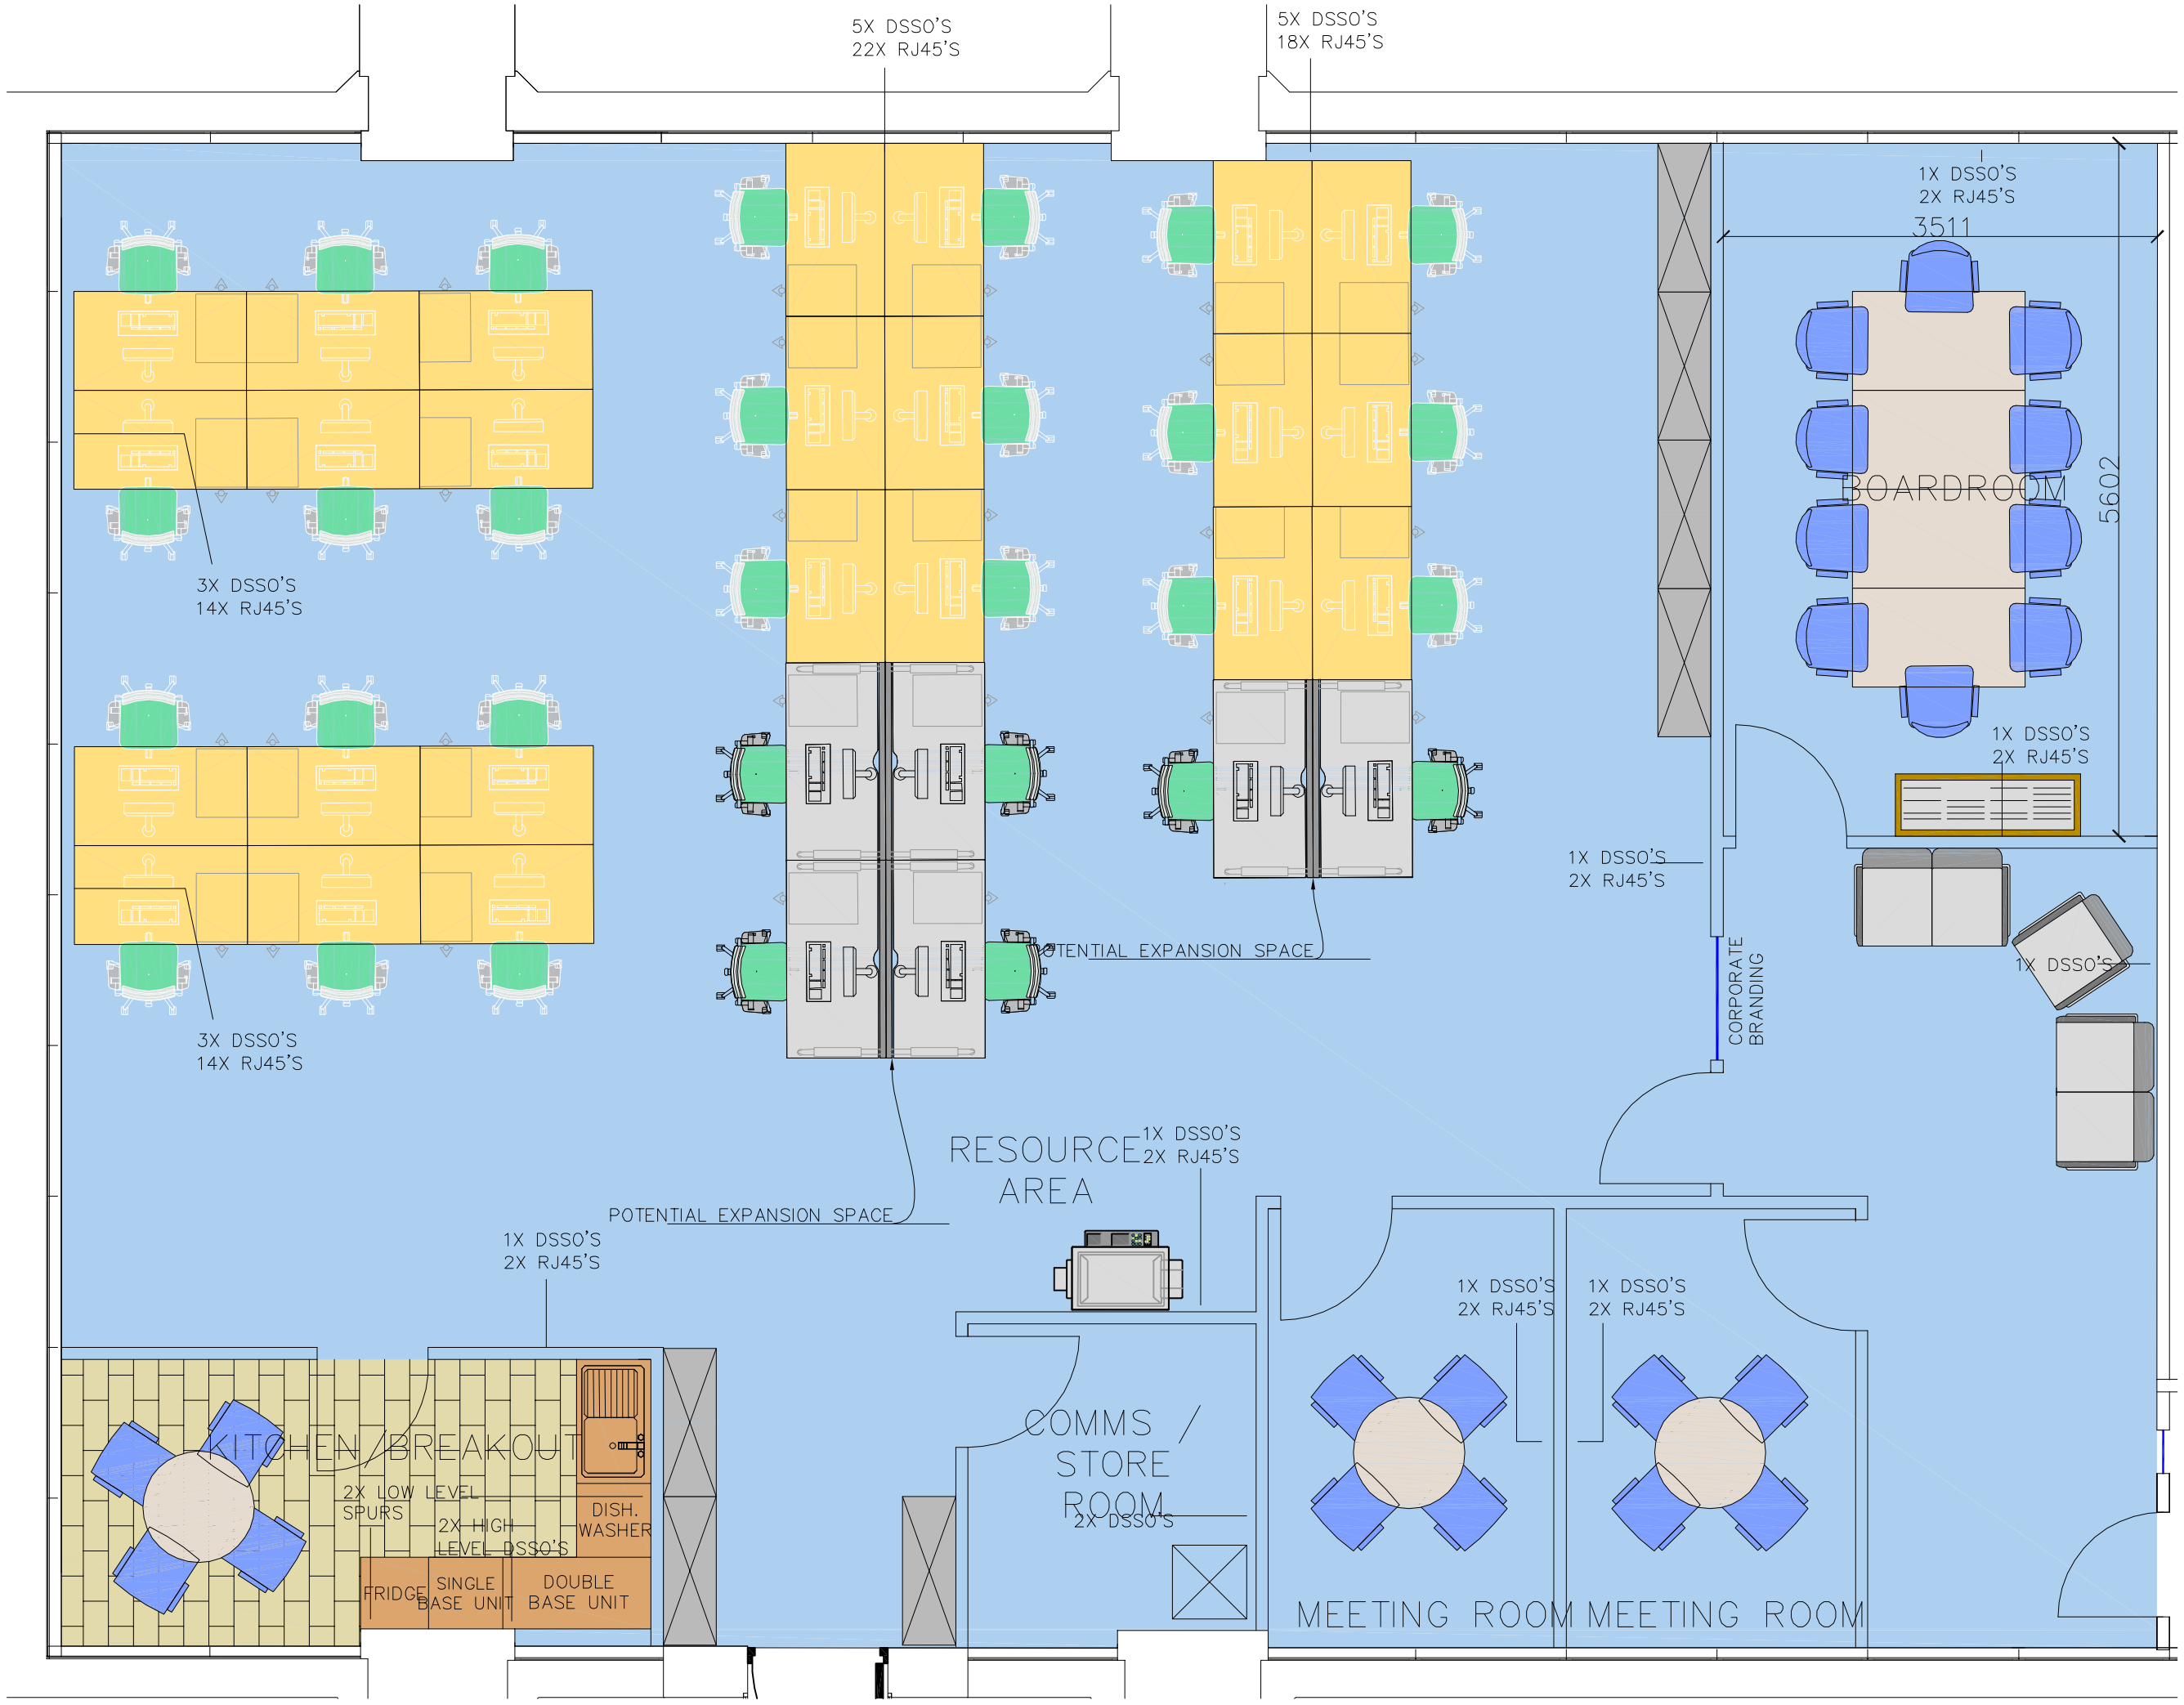

REV 5 : AMENDED POWER & DATA. 10.07.13 DS.
REV 4 : AMENDED POWER & DATA. 09.07.13 DS.
REV 3 : AMENDED FOLLOWING CLIENTS FEEDBACK. 19.06.13 DS.
REV 2 : AMENDED FOLLOWING CLIENTS FEEDBACK. 11.06.13 NM.
REV 1 : AMENDED FOLLOWING CLIENTS FEEDBACK. 10.06.13 NM.

NOTE: HATCHING FOR ILLUSTRATIVE PURPOSES ONLY UNLESS STATED WITHIN THE TENDER DOCUMENTS.

bruntwood

BUILDING:
111 PICCADILLY

CUSTOMER:
CASTLEFIELD INVESTMENTS

TITLE:
PROPOSED SPACE PLAN
9TH FLOOR

DATE:	SCALE:
06.06.13	1:50@A3
DRAWN BY:	REVISION:
NM	5

DRAWING NUMBER:
0633–1802–01

Bruntwood Limited, City Tower
Piccadilly Plaza, Manchester
M1 4BT
Tel: 0161 237 3883
Fax: 0161 237 1779

The contractor is to check all dimensions and conditions on site before commencing. DO NOT SCALE – USE FIGURED DIMENSIONS ONLY. This drawing is confidential & is the property of Bruntwood Limited. It must not be disclosed to any third party, copied or lent without prior written consent.