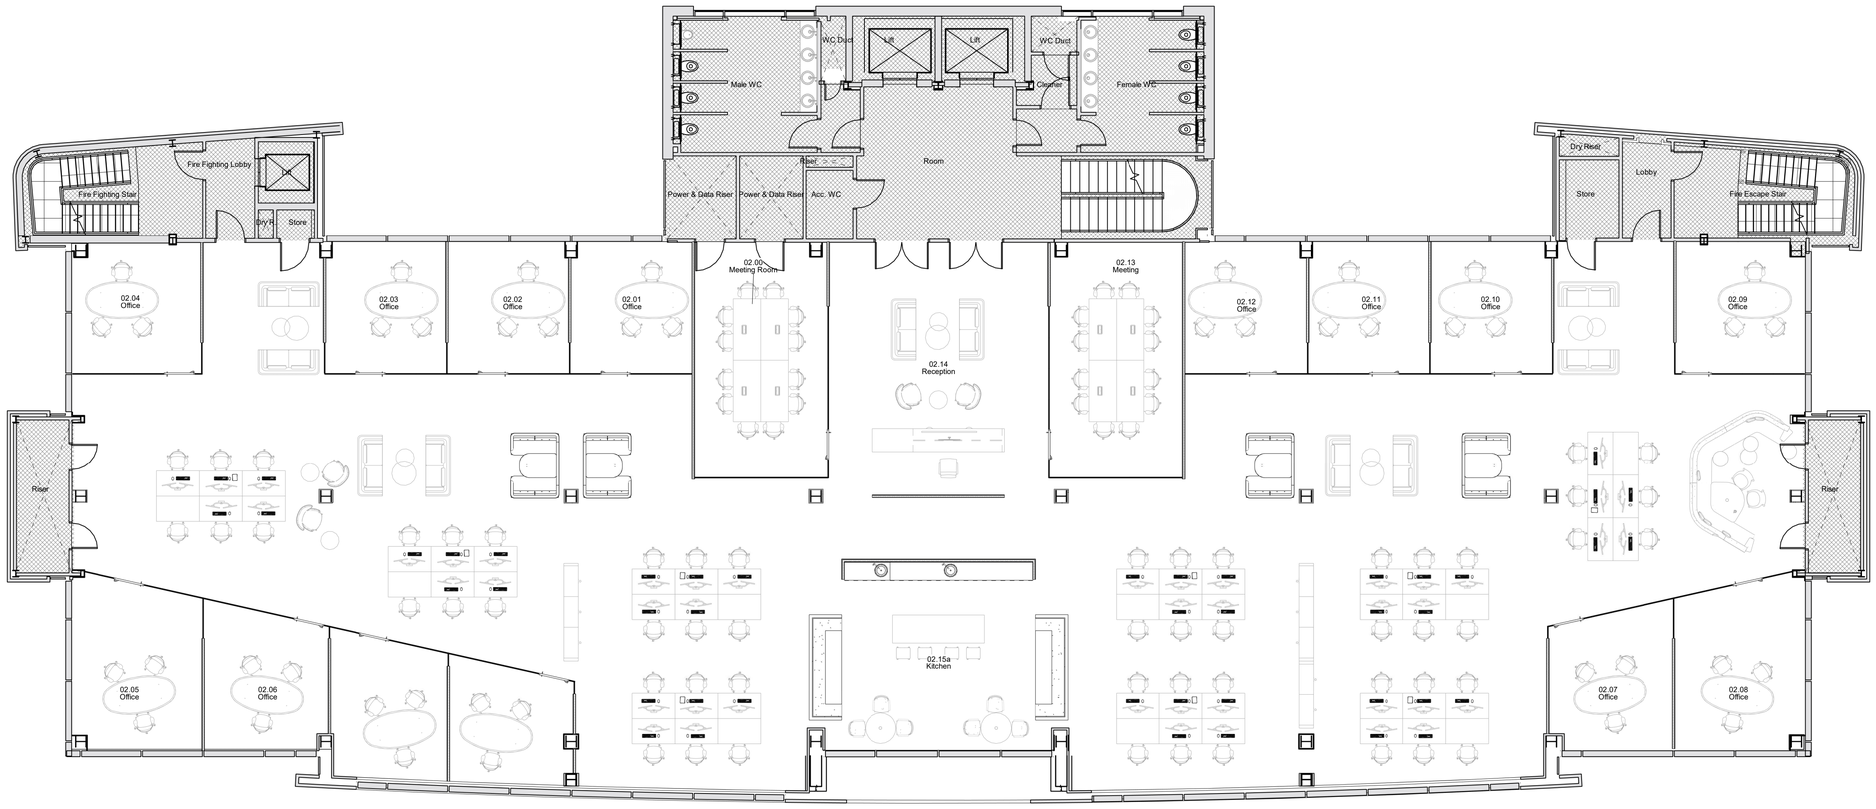

The use of this data by the recipient acts as an agreement of the followingstatements. Do not use this data if you do not agree with any of the following statements.-

All drawings are based upon site information supplied by third parties and assuch their accuracy cannot be guaranteed. All features are approximate andsubject to clarification by a detailed topographical survey, statutory service enquiries and confirmation of the legal boundaries.

Do not scale the drawing. Use figured dimensions in all cases. Check all dimensions on site.

1m 10m

Not part of Contract Works

Not Included

Revision:	Description:	Date
LCI	Last Construction Issue	02/02/24
C04	Additional meeting rooms added	26/07/23
C03	Layout updated	20/03/23
C02	Additional existing information added	16/02/23
C01	Construction Issue	10/02/23
P2	Furniture layout added	02/11/22
P1	First Issue	27/10/22

simon grundy commercial interior design

INARCHITECTURE
www.inarchitecture.co.uk

Project Number: 0717

Scale at A1: 1 : 100

Drawing Title:
Maingate, Team Valley
Proposed GA Plan - Level 02

Drawing Number:
Project: MNG -INA-00-02-DR-A- Number: 120-02

Project Status: LCI

Suitability Description: LAST CONSTRUCTION ISSUE

Revision: LCI

Revision Description: PUBLISHED