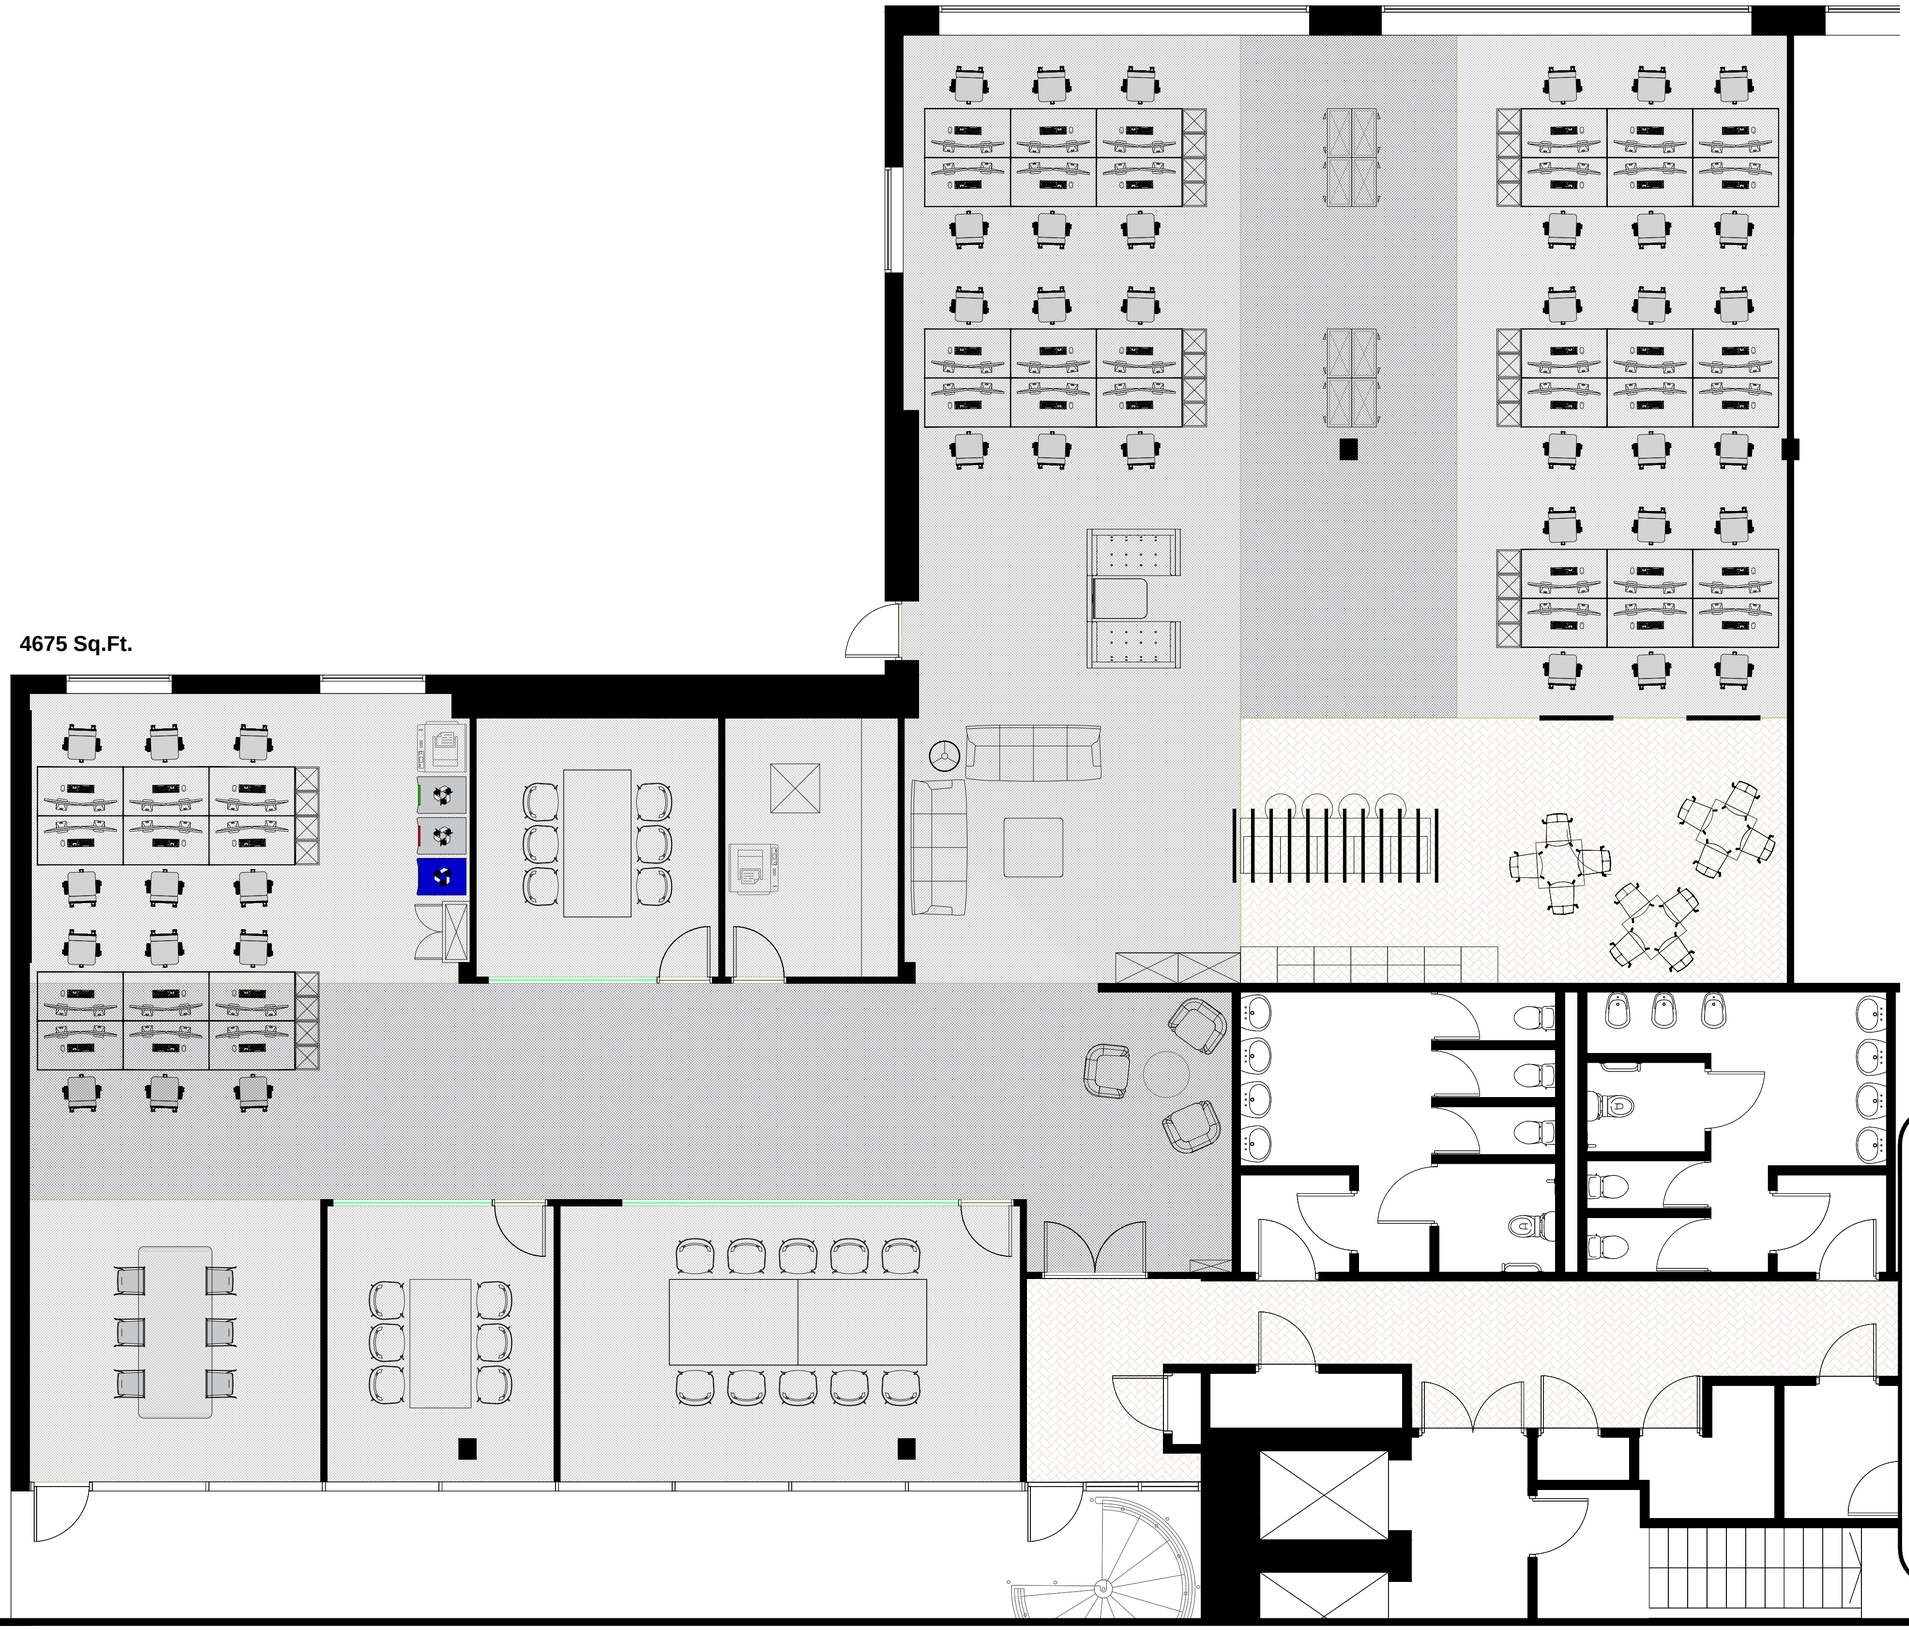

absolute
commercial interiors

WEST ONE
NEWCASTLE UPON TYNE
8th Floor SUITE A
General Arrangement

Project 7553	Sheet 8000b
Date 09.10.25	
Scale 1:50 @ A1	